
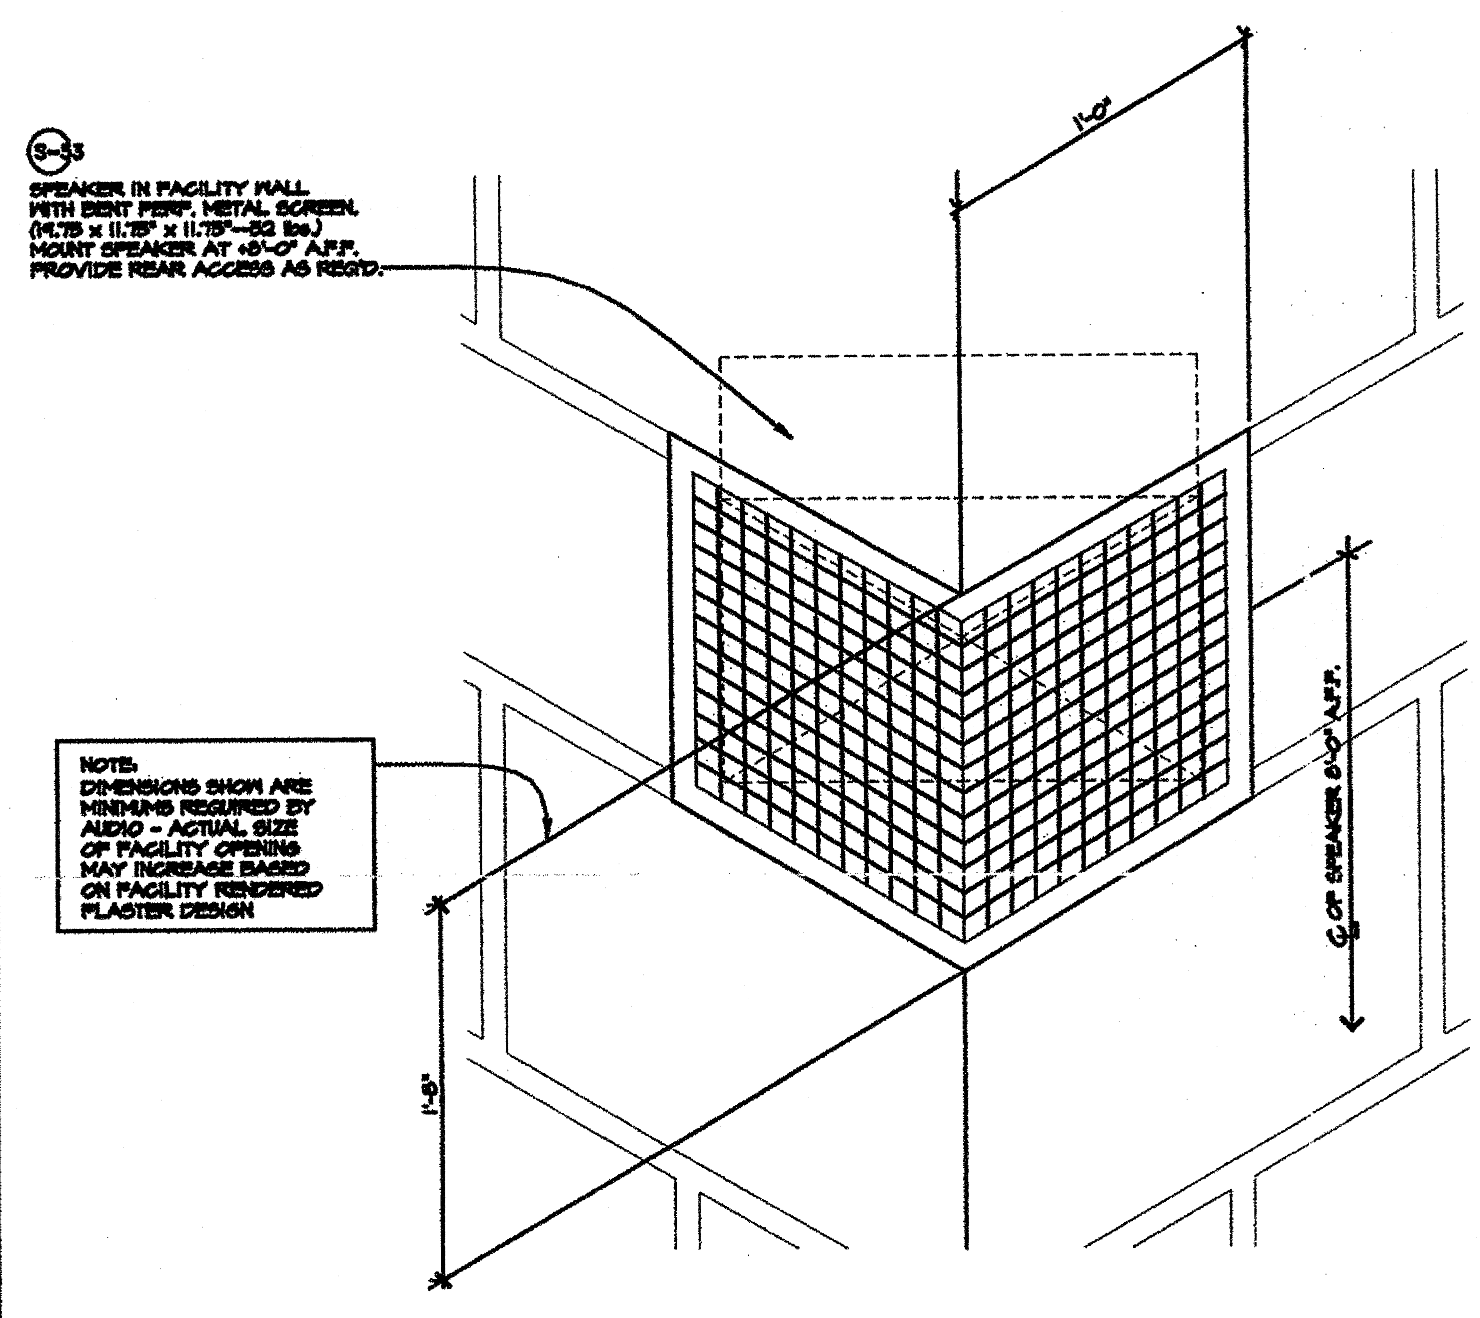



DETAIL: CORNER SPEAKER SCENE 13: INDIANA JONES VOICE (4)

SCALE: 3" = 1'-0" D-13-02 | D-13-03

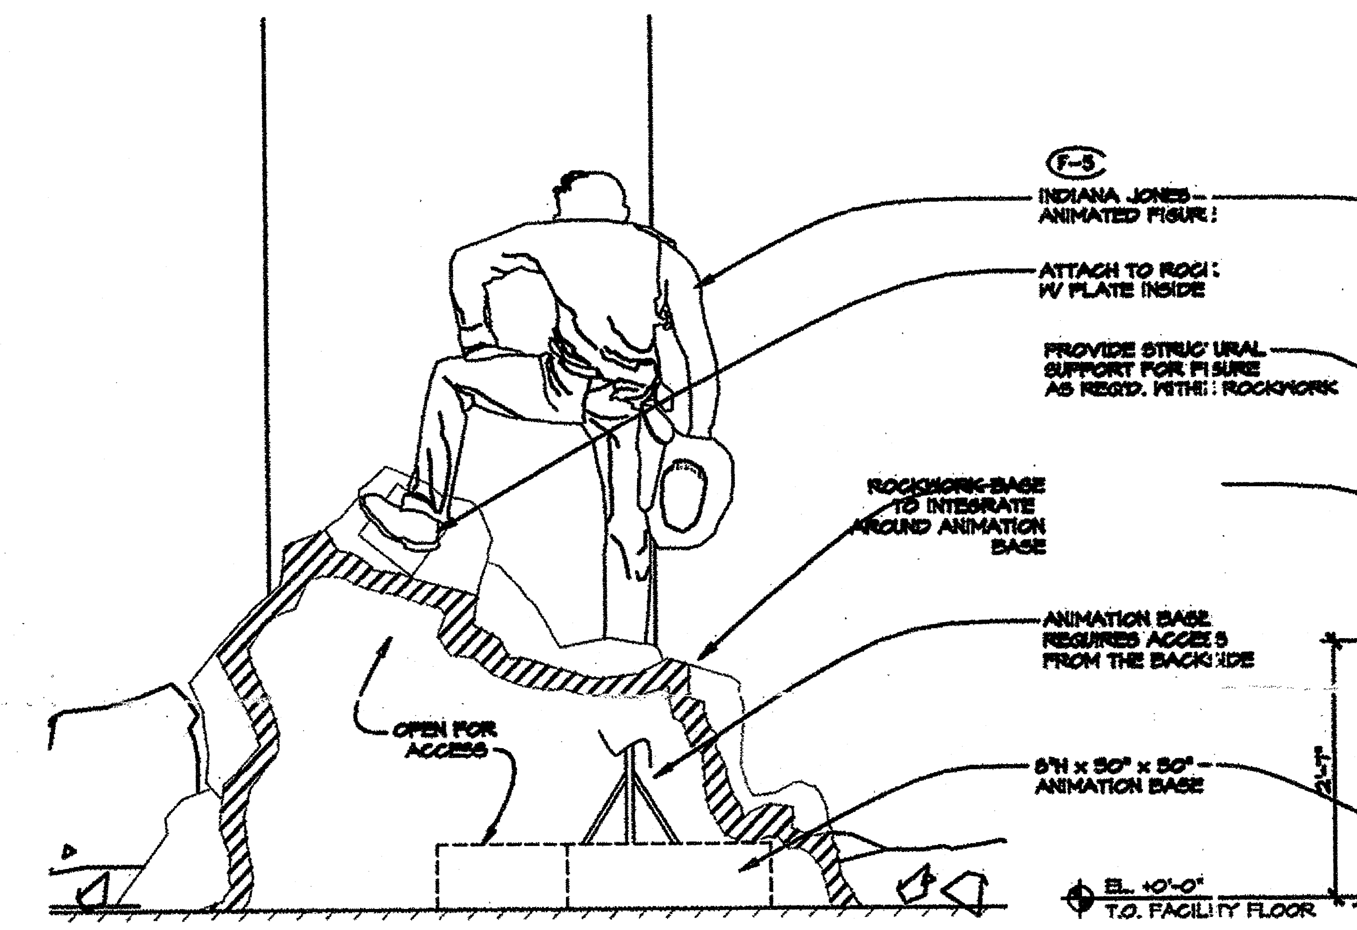


DETAIL ELEVATION: BACKSIDE OF INDY FIGURE (B)

SCALE: 1" = 1'-0" D-13-03 | D-13-03

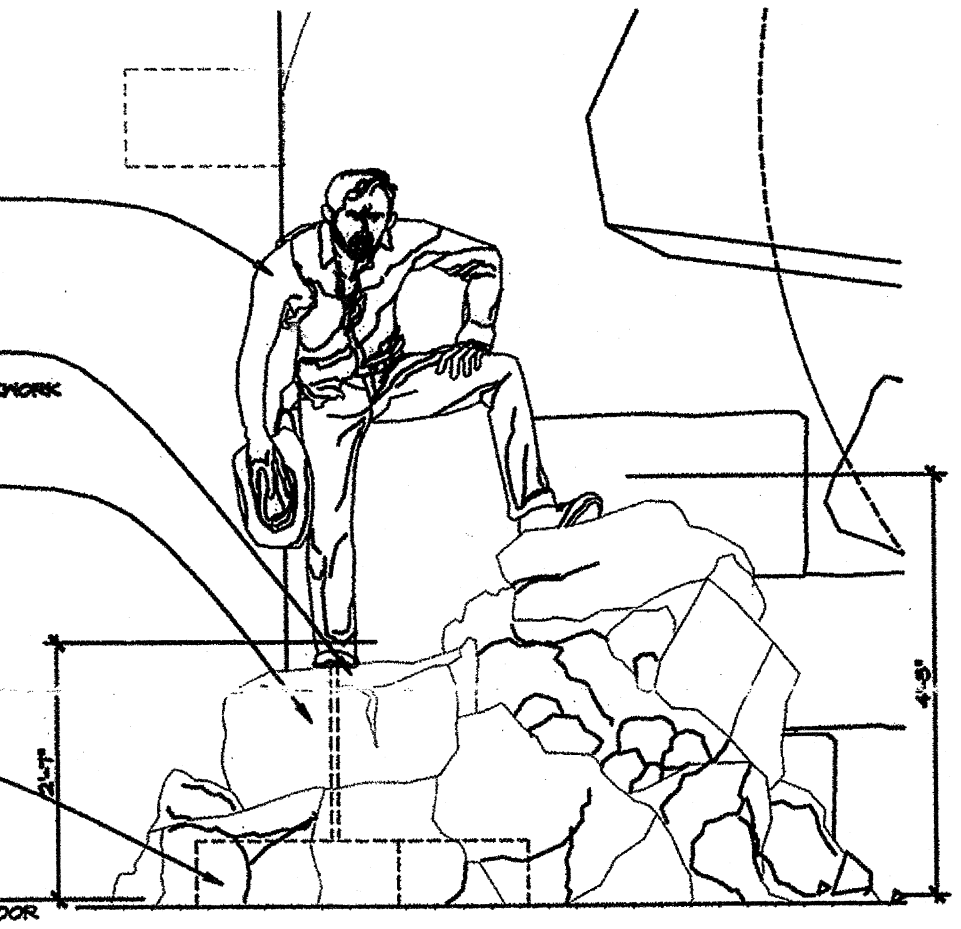


DETAIL ELEVATION: FRONT OF INDY FIGURE (A)

SCALE: 1" = 1'-0" D-13-03 | D-13-03

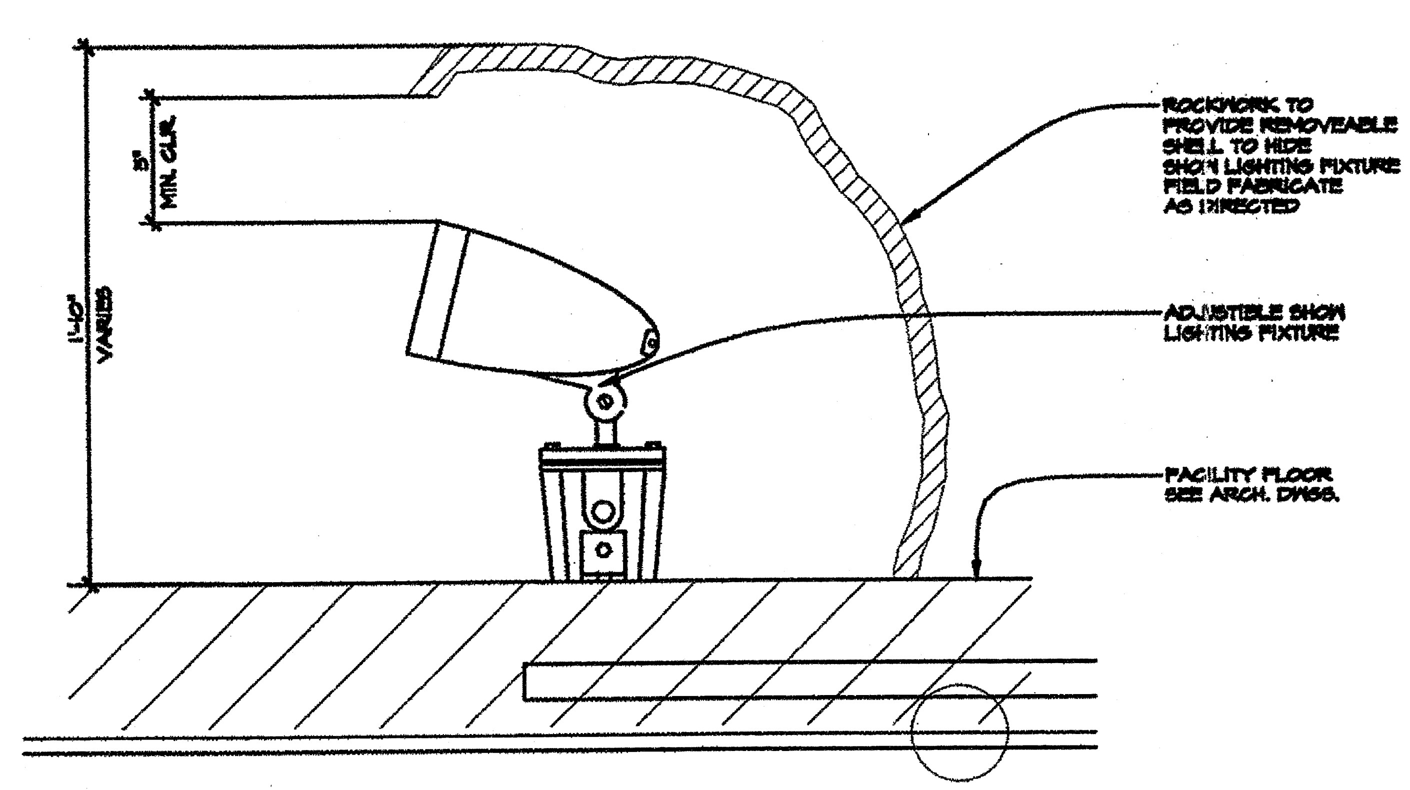

DETAIL: SECTION THRU ROCKWORK @ LIGHTING LOCATION (3)

SCALE: 3" = 1'-0" TYP. OF (2) LOCATIONS IN SCENE 13 D-13-02 | D-13-03

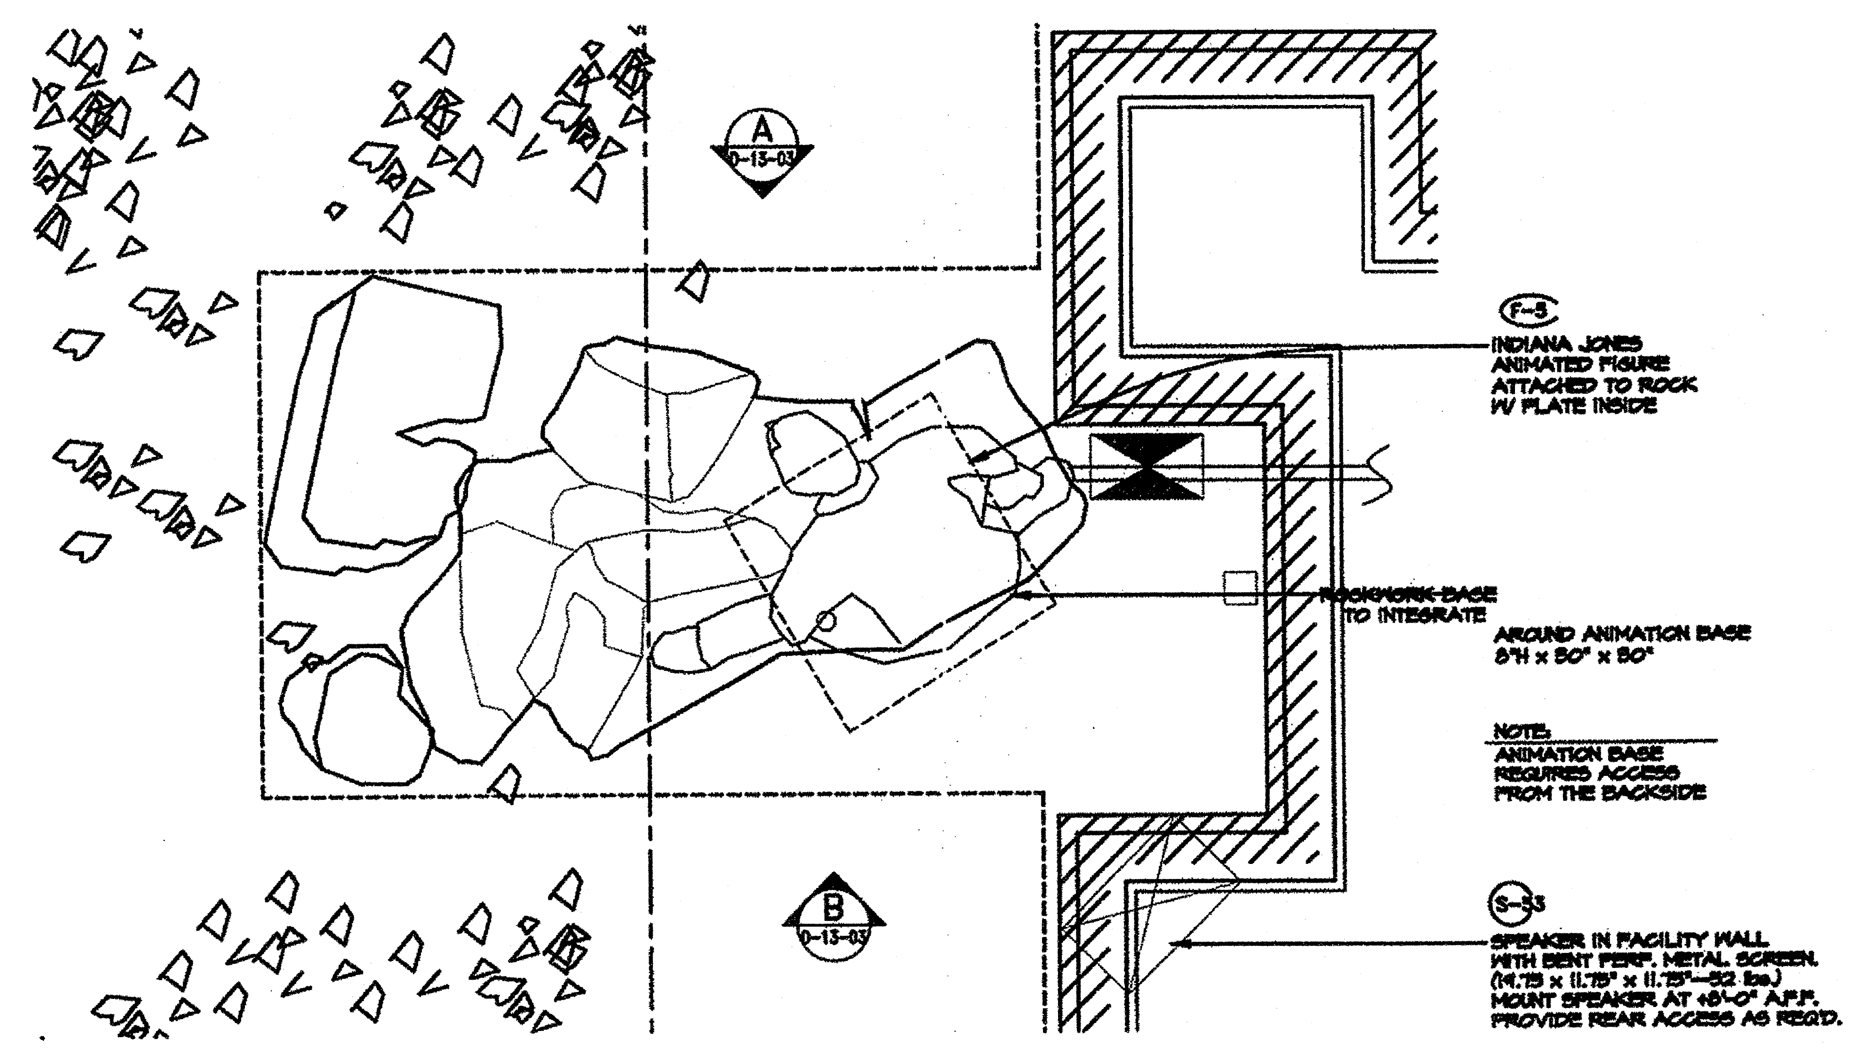

DETAIL PLAN: INDIANA JONES FIGURE (2)

SCALE: 1" = 1'-0" D-13-01 | D-13-03

GENERAL NOTES:

- SHOW SET DRAWINGS SERVE AS A COORDINATION TOOL DESCRIBING THE FORM AND DESIGN OF THE SHOW. FINAL FINISH AND CHARACTER IS DETERMINED BY THE ART DIRECTOR.
- REFER TO MODEL AND ILLUSTRATIONS FOR GENERAL ART DIRECTION AND INTENT (CHARACTER AND THEMING).
- REFER TO FACILITY DRAWINGS FOR CURRENT STRUCTURAL AND ARCHITECTURAL INFORMATION.

DATE	ISSUED FOR
12/16/93	FACILITY COMPLETION PACKAGE
9/24/93	95% RELEASE FOR PRODUCTION

KEY PERSONS AND APPROVALS: DAVID TODD; ZUBER/BROWNE; VAL LISLE; SUSAN BONDS; DAVID EDMINSTER; 9/7/93; D-13-03

Walt Disney Imagineering

PROJECT DESIGNED FOR: Disneyland® ANAHEIM, CALIFORNIA

PROJECT AREA: ADVENTURELAND

UNIT NAME: INDIANA JONES EXPEDITIONS

SHEET TITLE: SCENE 13: DETAILS RETURN TO BASE

PHASE: CD

DRAWING NO.: D-13-03

NAME: P:\SHARED\INDY\AF\DD\WF\SC13\D-13-03.DWG DATE: DEC 08, 1993 TIME: 4:48 PM